

### FEATURES:

- ★ JDA APPROVED
- ★ LOANABLE FROM ALL LEADING BANKS
- ★ SITUATED AT 60 FT. & 30 FT. WIDE CORNER
- ★ NEAR BY HOSPITAL, SCHOOL, COLLEGE, SHOPPING MALL, JDA PARK & TEMPLE
- ★ PROJECT LOCATED 1.5 KM FROM MAIN AJMER ROAD & 0.5 KM FORM GANDHI PATH WEST
- ★ VASTU FRIENDLY
- ★ PERSONAL TEMPLE IN BUILDING PREMESS
- ★ RAIN WATER HARVESTING SYSTEM
- ★ FIRE FIGHTING SYSTEM
- ★ GUARD ROOM WITH COMMON TOILET
- ★ 24X7 CCTV SURVEILLANCE
- ★ AUTOMATIC LIFT WITH POWER BACKUP
- ★ 24 HOURS WATER SUPPLY BY OWN BOREWELL
- ★ BIG SIZE PARKING SPACE FOR EVERY FLAT
- ★ MODULAR WODDEN TV PANEL WITH DISH TV CABLE
- ★ FALSE CEILING IN ALL ROOMS WITH COVE LIGHT
- ★ MODULAR KITCHEN WITH CHIMNEY
- ★ POP COATED WALLS WITH PAINTED
- ★ WOODEN WARDROBES IN ROOMS
- ★ ANCHOR BRANDED ELECTRICAL SWITCHES WITH FIRE RESISTANT ELECTRIC WIRING
- ★ AC PIPING IN EVERY ROOM AND HALL
- ★ BATHROOM & KITCHEN FITTING ( HINDWARE)
- ★ BIG SIZE BALCONY IN ROOMS
- ★ FLOORING ( 24"X48" ) & VITRIFIED BY DOUBLE CHARGED HIGH QUALITY TILES
- ★ UPVC WINDOW IN ROOMS
- ★ WALL DESIGNED BY WALLPAPER OR TEXTURE PAINT
- ★ ELECTRIC SOLAR PANEL FOR COMMON AREA LIGHT
- ★ ROOFTOP GARDEN WITH GYM



**For Booking Contact**



Disclaimer: This brochure is not a legal document and just describes the developers intended conceptual plan. Specifications and details provided are tentative and may change at the sole discretion of the developers and/or the architects. 3D views / pictures, furniture shown are for pictorial representation purpose only.

APPROVAL NO.: JDA/2021-21/BPAS/538

# SHREE KRISHNA RESIDENCY



2 & 3 BHK Luxury Flats



**9, Amrit Vihar, Nr. Manas Hospital,  
Gandhi Path (W), Vaishali Nagar Ext., Jaipur- 302021**

[www.abhinandanbuildconjaipur.in](http://www.abhinandanbuildconjaipur.in) • email: [shreekrishnaresidency64@gmail.com](mailto:shreekrishnaresidency64@gmail.com)

**30'-0" WIDE ROAD**

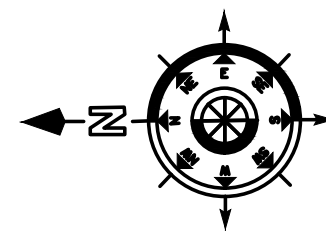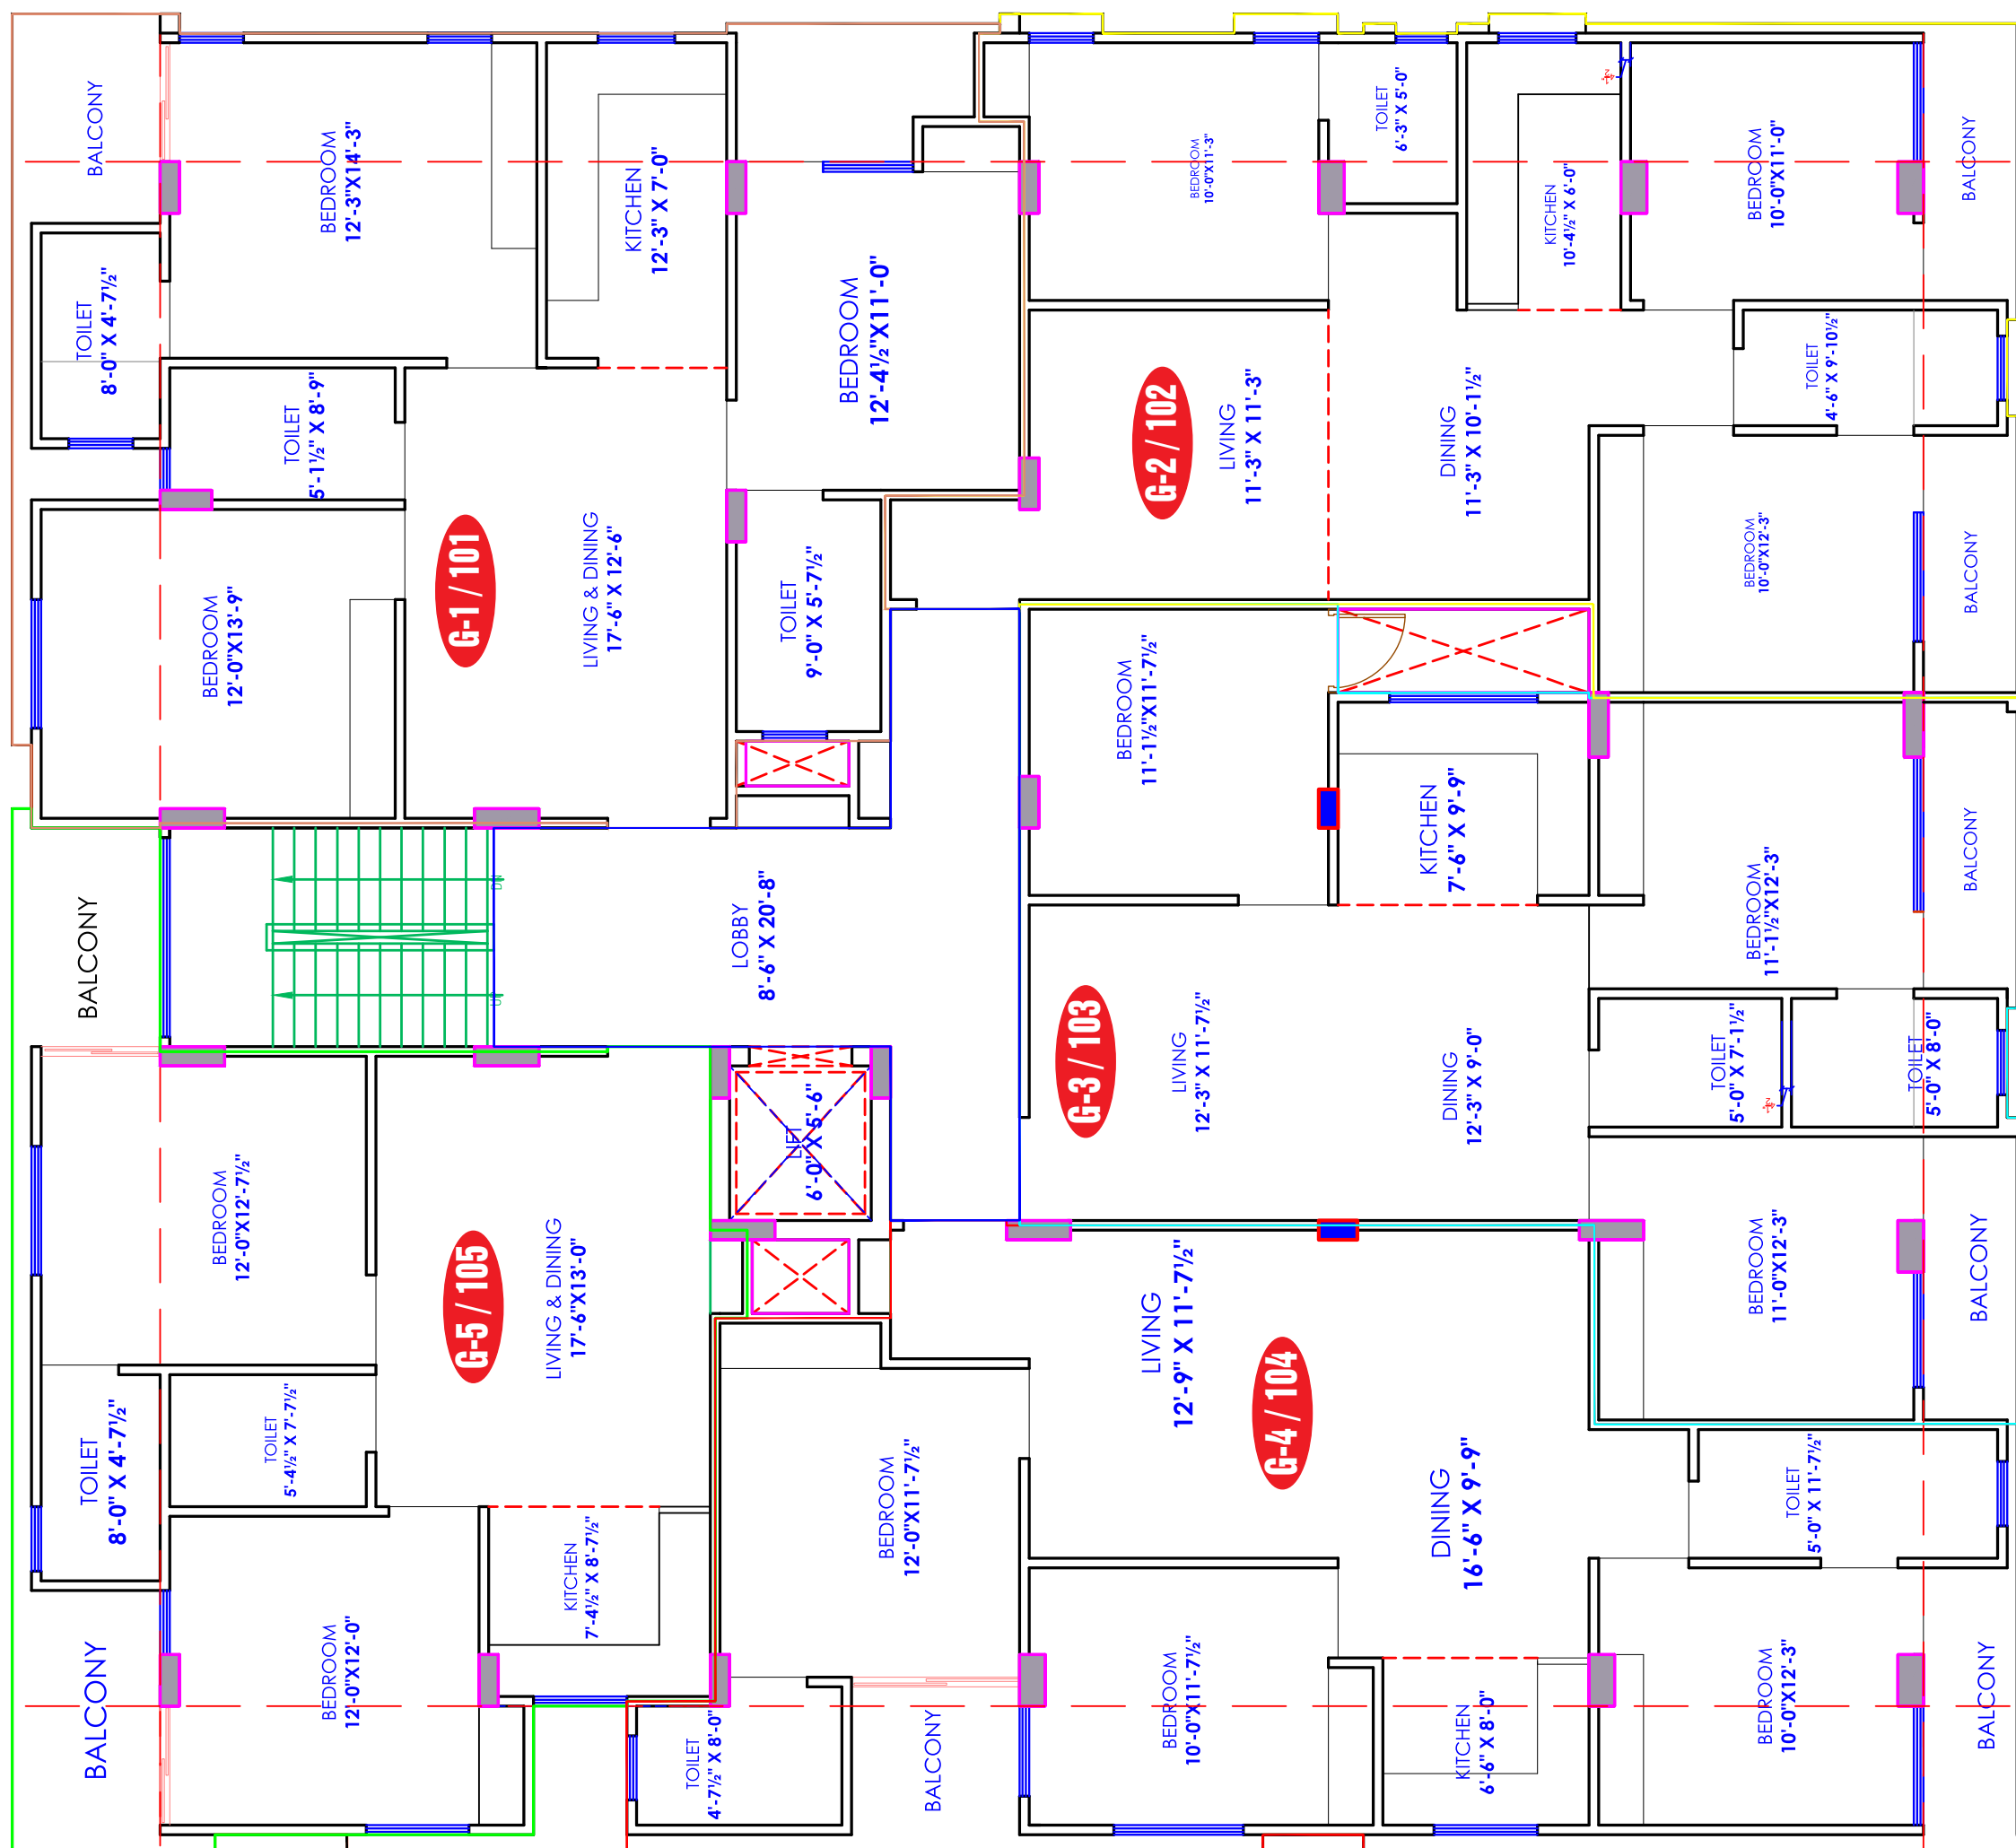

### GENERAL NOTES

1. All dimensions are in feet and inches.
2. Do not scale this drawing follow written dimensions only.
3. This drawing should be read in conjunction with other architectural and structural drawings.
4. Any discrepancy in the drawing should be immediately brought to the notice of architect.

**60'-0" WIDE ROAD**

